



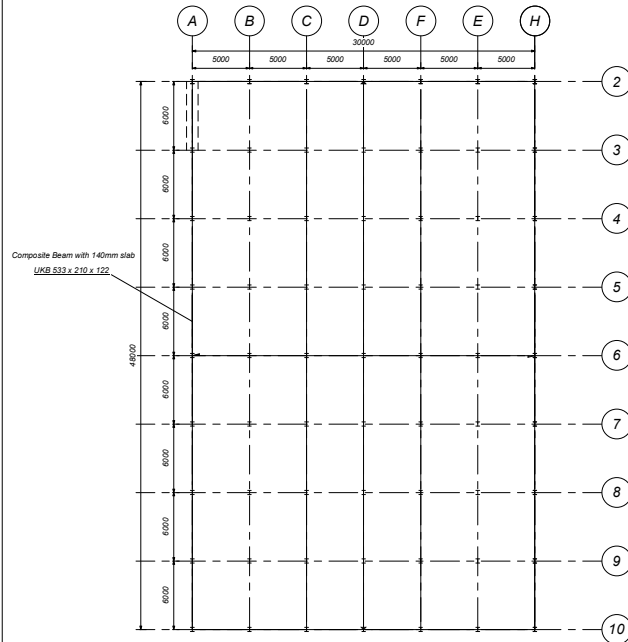

4 Level 1
1 : 200

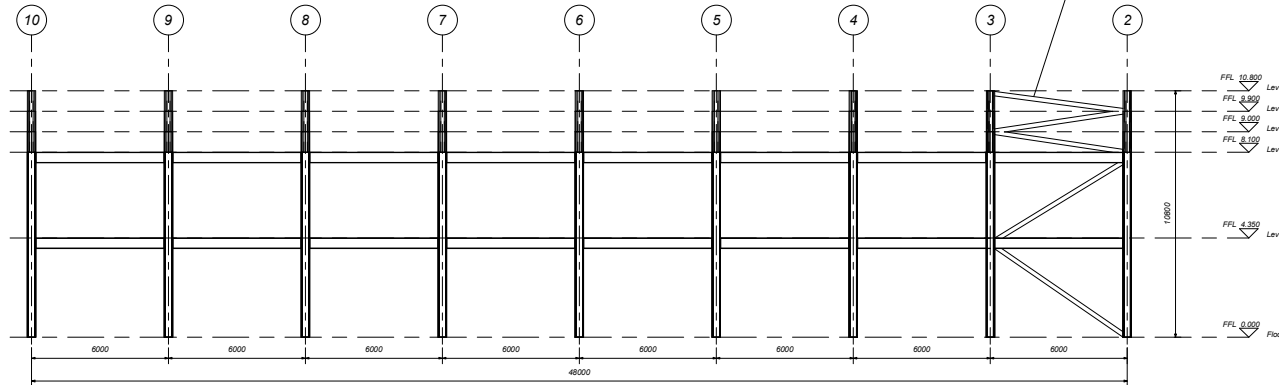



3 East
1 : 100




Portal Frame Structural Drawings

NOTE: All steel Members are of steel grade S355

1 North
1 : 75

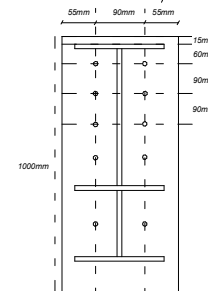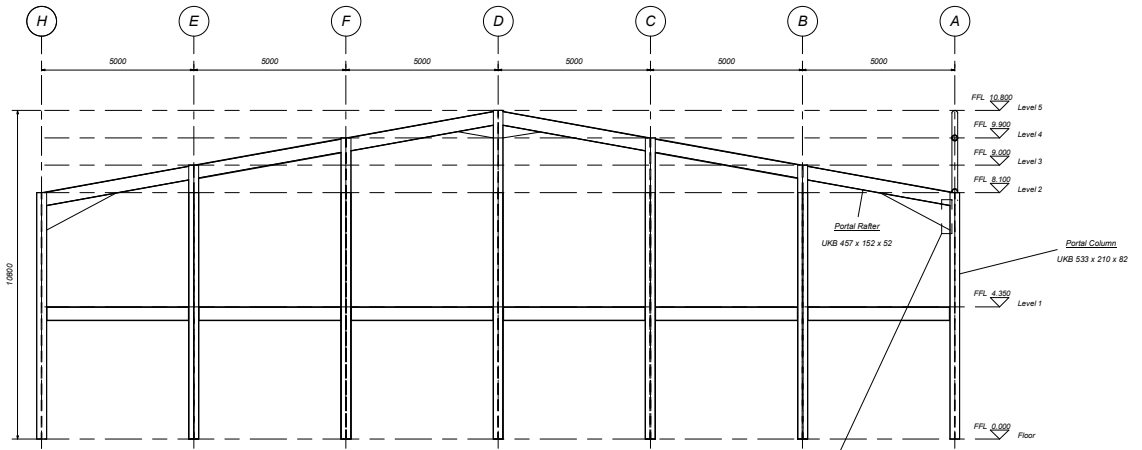

2 Connection Details
1 : 20

 UNIVERSITY OF LEEDS	
PROJECT Advanced Steel and Composite Design Coursework	
DRAWING TITLE Portal Frame Structural Drawings	
DRAWN Conor James Kelly	MODULE CIVE5145
SCALE As indicated	DATE 11/19/20
DRAWING NO. CIVE - S.1	

© THIS DRAWING IS COPYRIGHT OF THE SCHOOL OF CIVIL ENGINEERING, UNIVERSITY OF LEEDS